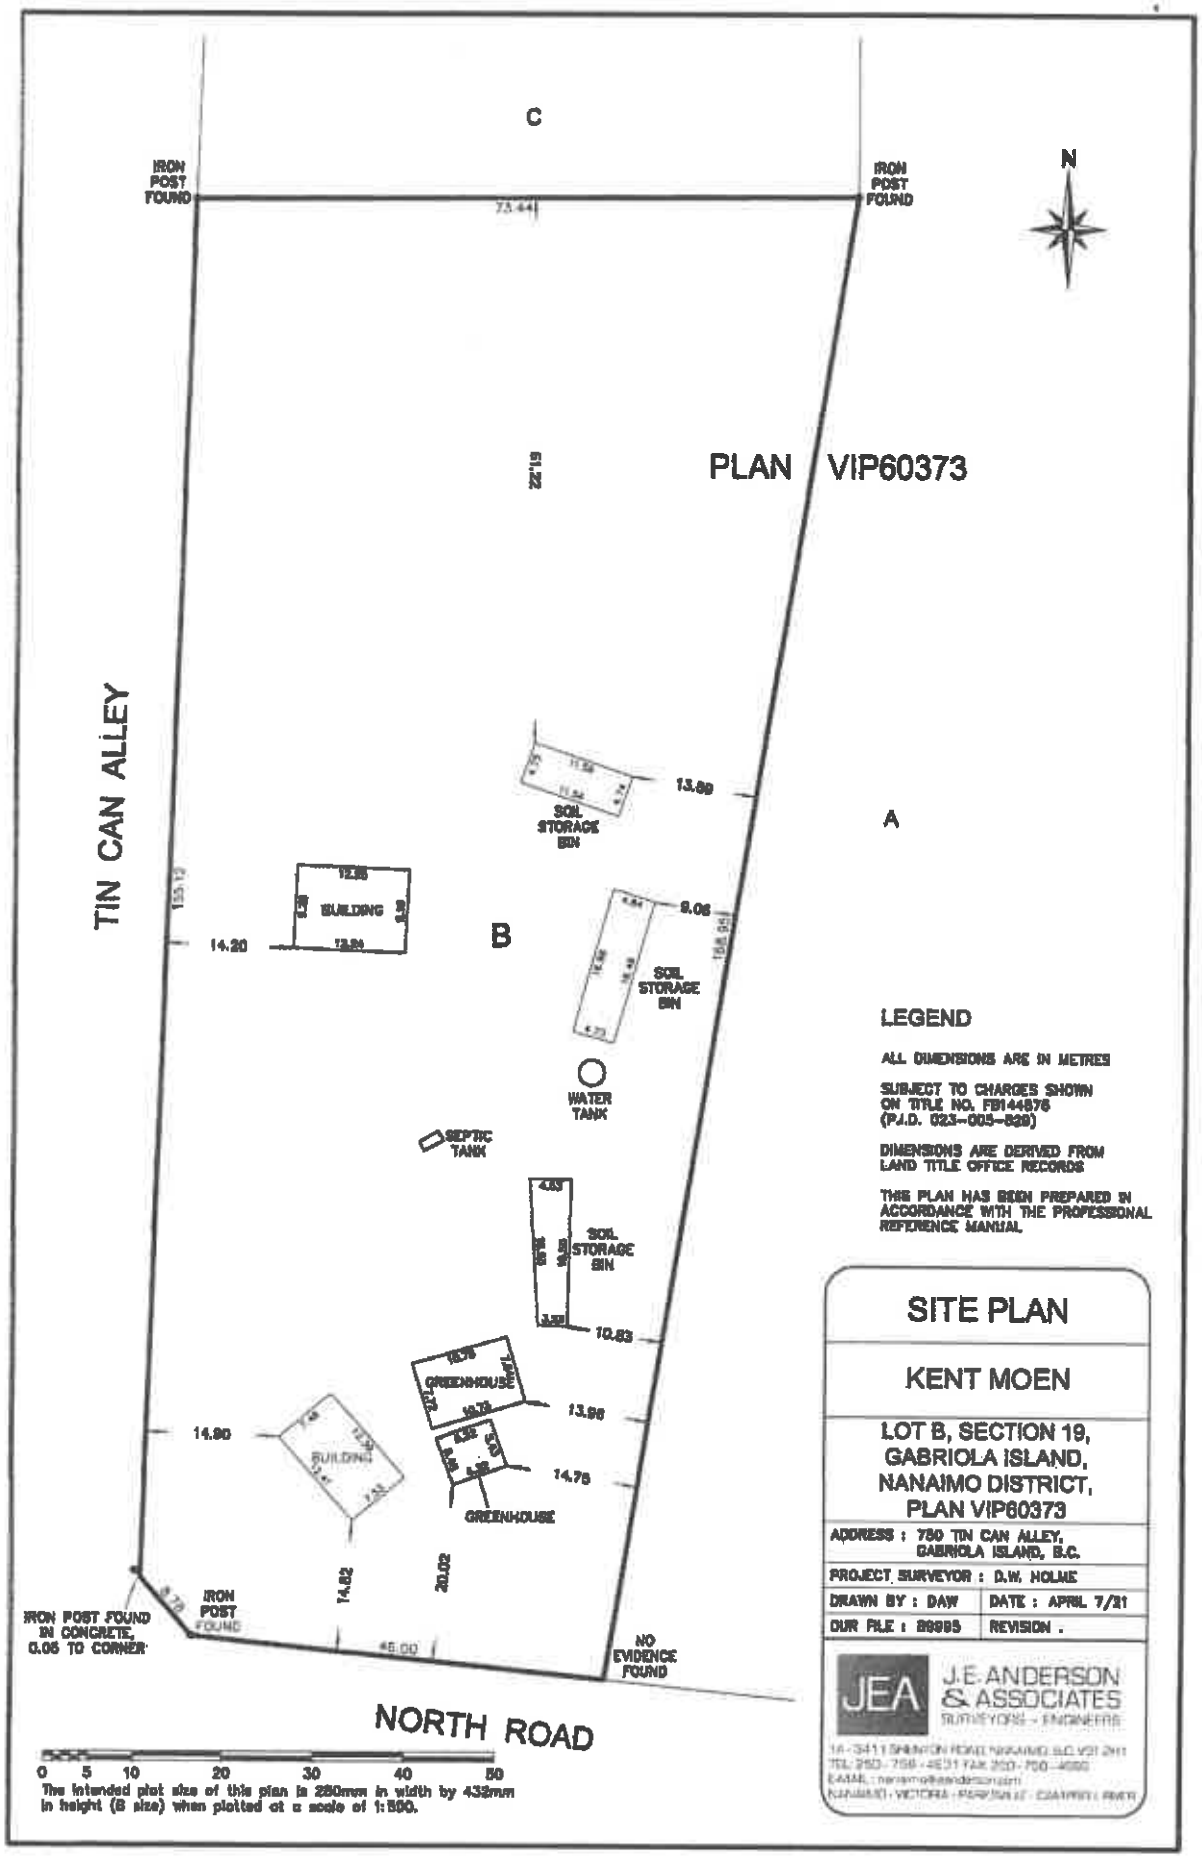

LEGEND

ALL DIMENSIONS ARE IN METRES

SUBJECT TO CHARGES SHOWN ON TITLE NO. FB144876 (P.I.D. 023-005-829)

DIMENSIONS ARE DERIVED FROM LAND TITLE OFFICE RECORDS

THIS PLAN HAS BEEN PREPARED IN ACCORDANCE WITH THE PROFESSIONAL REFERENCE MANUAL

SITE PLAN

KENT MOEN

LOT B, SECTION 19, GABRIOLA ISLAND, NANAIMO DISTRICT, PLAN VIP60373

ADDRESS : 750 TIN CAN ALLEY, GABRIOLA ISLAND, B.C.	
PROJECT SURVEYOR : D.W. HOLME	
DRAWN BY : DAW	DATE : APRIL 7/21
OUR FILE : 89985	REVISION .

JEA J.E. ANDERSON & ASSOCIATES
SURVEYORS - ENGINEERS
16-3411 SHENTON ROAD NANAIMO, B.C. V9T 2H1
TEL: 250-756-4631 FAX: 250-756-4680
EMAIL: nanaimo@andersonsurv
NANAIMO · VICTORIA · PARKSVILLE · COURTENAY · RIVER